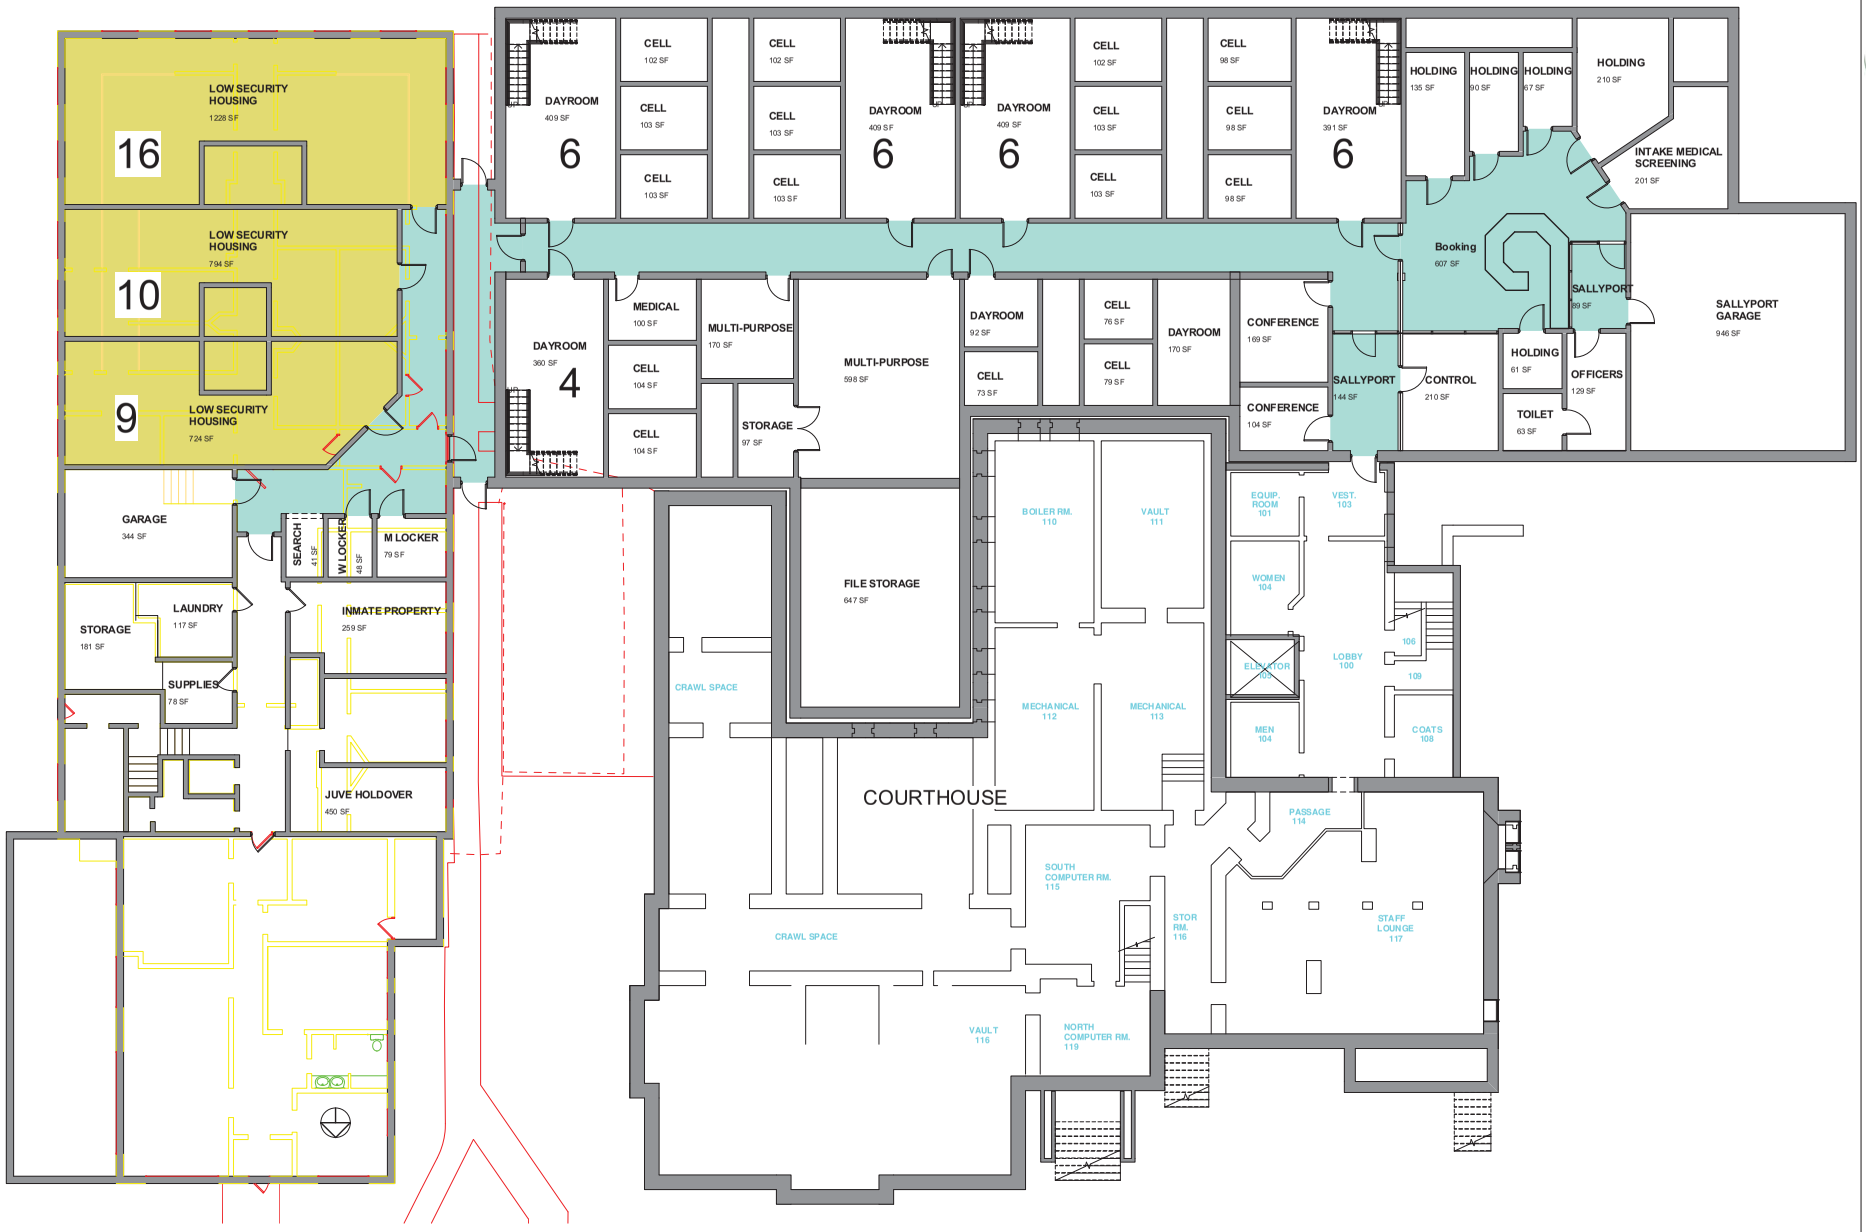

UPEA ENGINEERS & ARCHITECTS

Jail Addition Study

First Floor Plan

Houghton County

© U.P. Engineers & Architects, Inc.